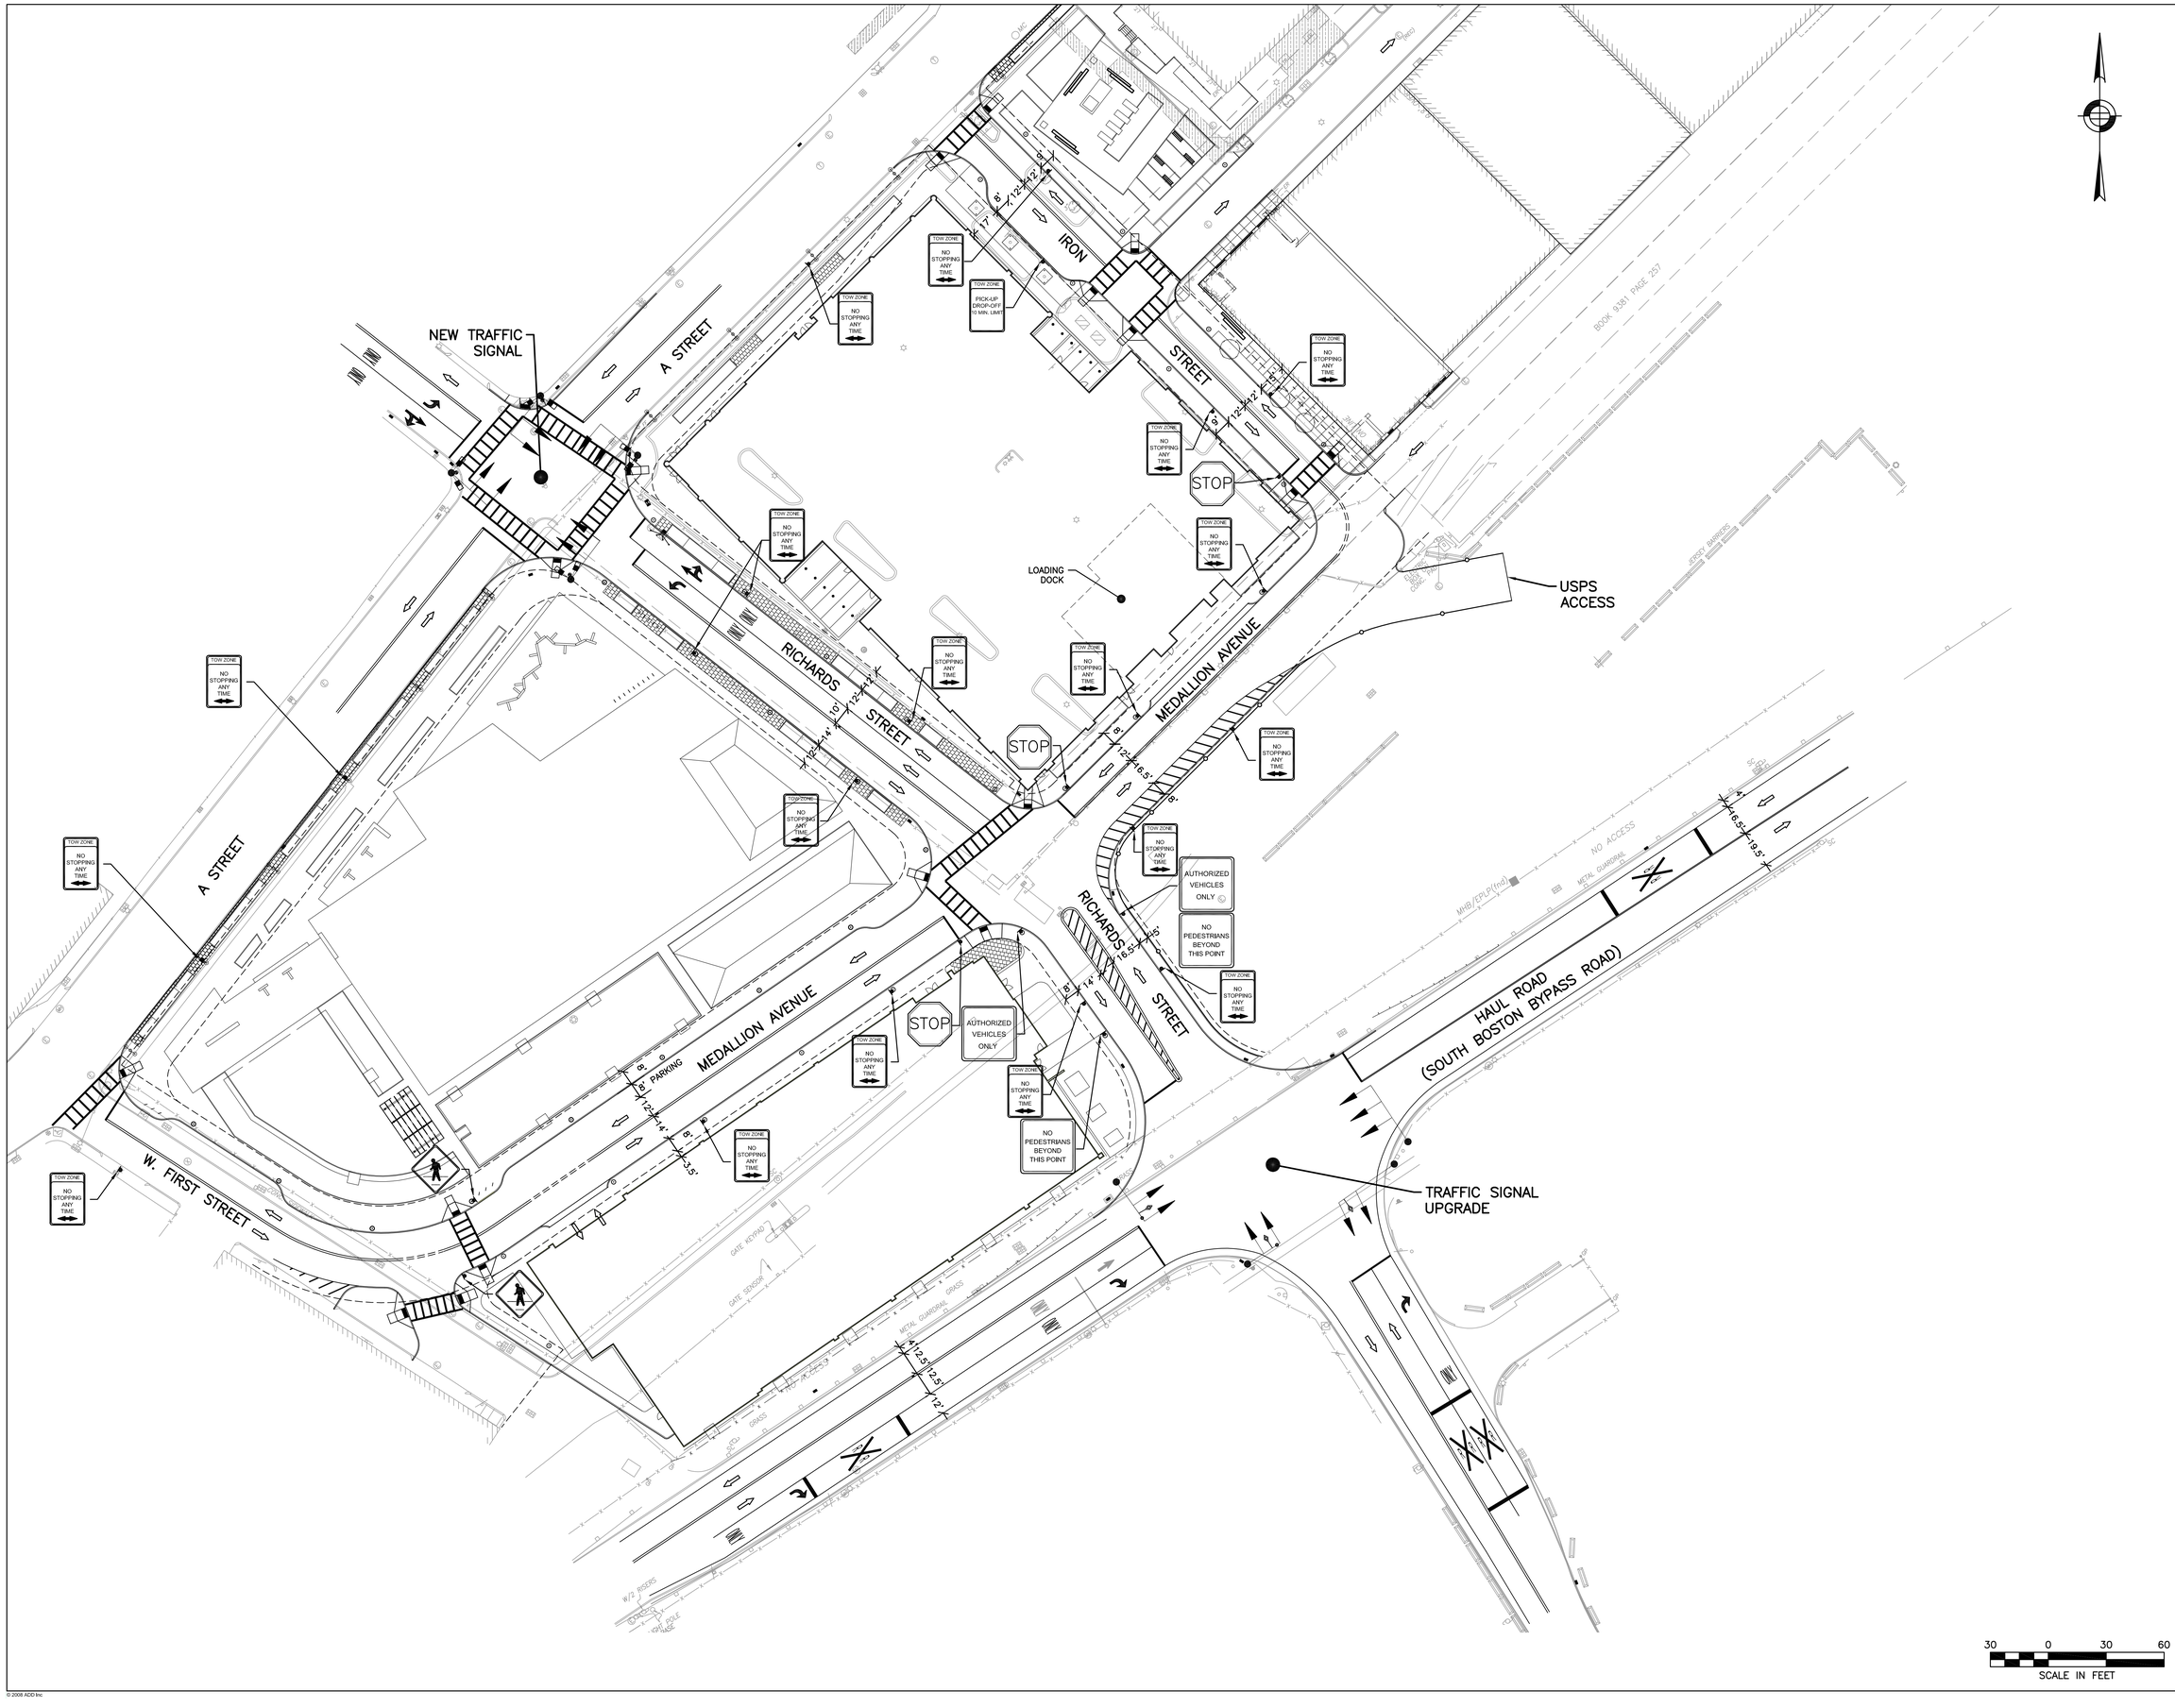


ONE CHANNEL CENTER
BOSTON, MA 02210

CHANNEL CENTER

ONE CHANNEL CENTER

Commonwealth Ventures LLC
Development • Investment

Howard/Stein-Hudson Associates, Inc.
38 Chauncy St., 9th Floor
Boston, MA 02111
617.482.7080

ADD Inc

FOR INFORMATION ONLY

ISSUANCES

| No. | Description | Date |
|---|---|---|
| | | |

Checked By: REL

TRAFFIC SIGNS & PAVEMENT MARKINGS

Drawing Scale: 1" = 30'

Job No. 0731

PM1

© 2008 ADD Inc

L:\0731\Worksheet\OVERALL TRAFFIC SIGNS & PAVEMENT MARKINGS.dwg, TSMPM, 5/30/2012 2:50:34 PM, 1:1